SCHEMATIC SKETCH

WORK PROGRESS STATUS

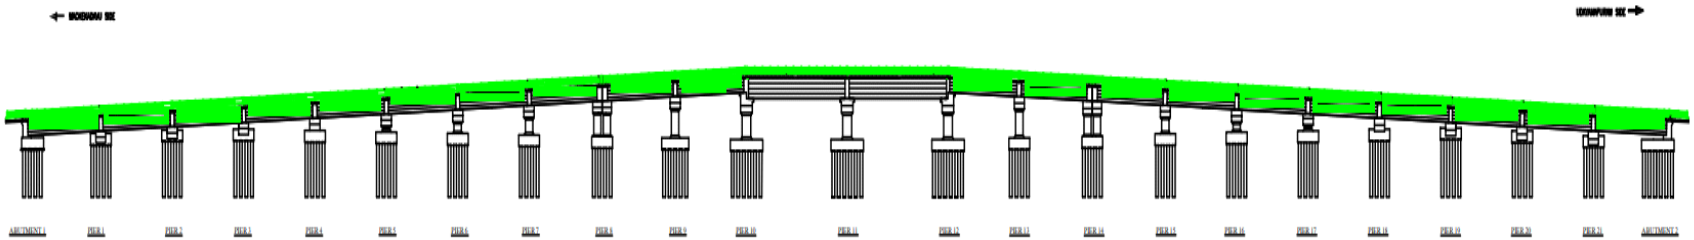

ELEVATION

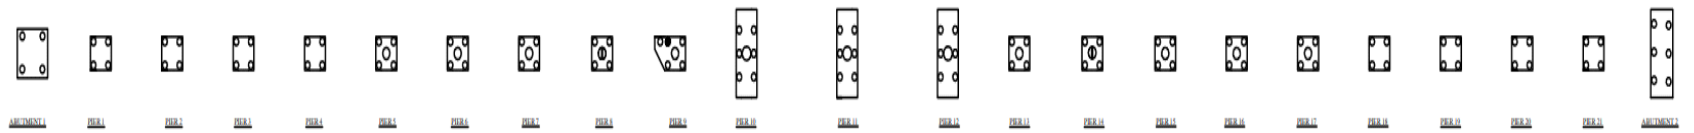

PLAN

STRUCTURE	TOTAL No:	COMPLETED	BALANCE	REMARK
PILE (1000mm)	101	97	4	[illegible]
PILE CAP	23	21	2	[illegible]
PIER	15	15	0	[illegible]
PIER CAP	23	23	0	[illegible]
GIRDER	88	6	82	[illegible]
DECK SLAB	22	0	22	[illegible]
KERB	22	0	22	[illegible]
HANDRAIL	22	0	22	[illegible]
BMBC	22	0	22	[illegible]

To be completed

PROJECT:-	CONSTRUCTION OF A BRIDGE AT MAKKEKADAVU, CONNECTING MAKKEKADAVU KAVALA AND UDAYANAPURAM JN ACROSS VEMBANAD KAYAL IN ALAPPUZHA DIST
CLIENT:-	PUBLIC WORK DEPARTMENT GOVERNMENT OF KERALA
CONTRACTOR:-	CHERIAN VARKEY CONSTRUCTION CO. Pvt LTD